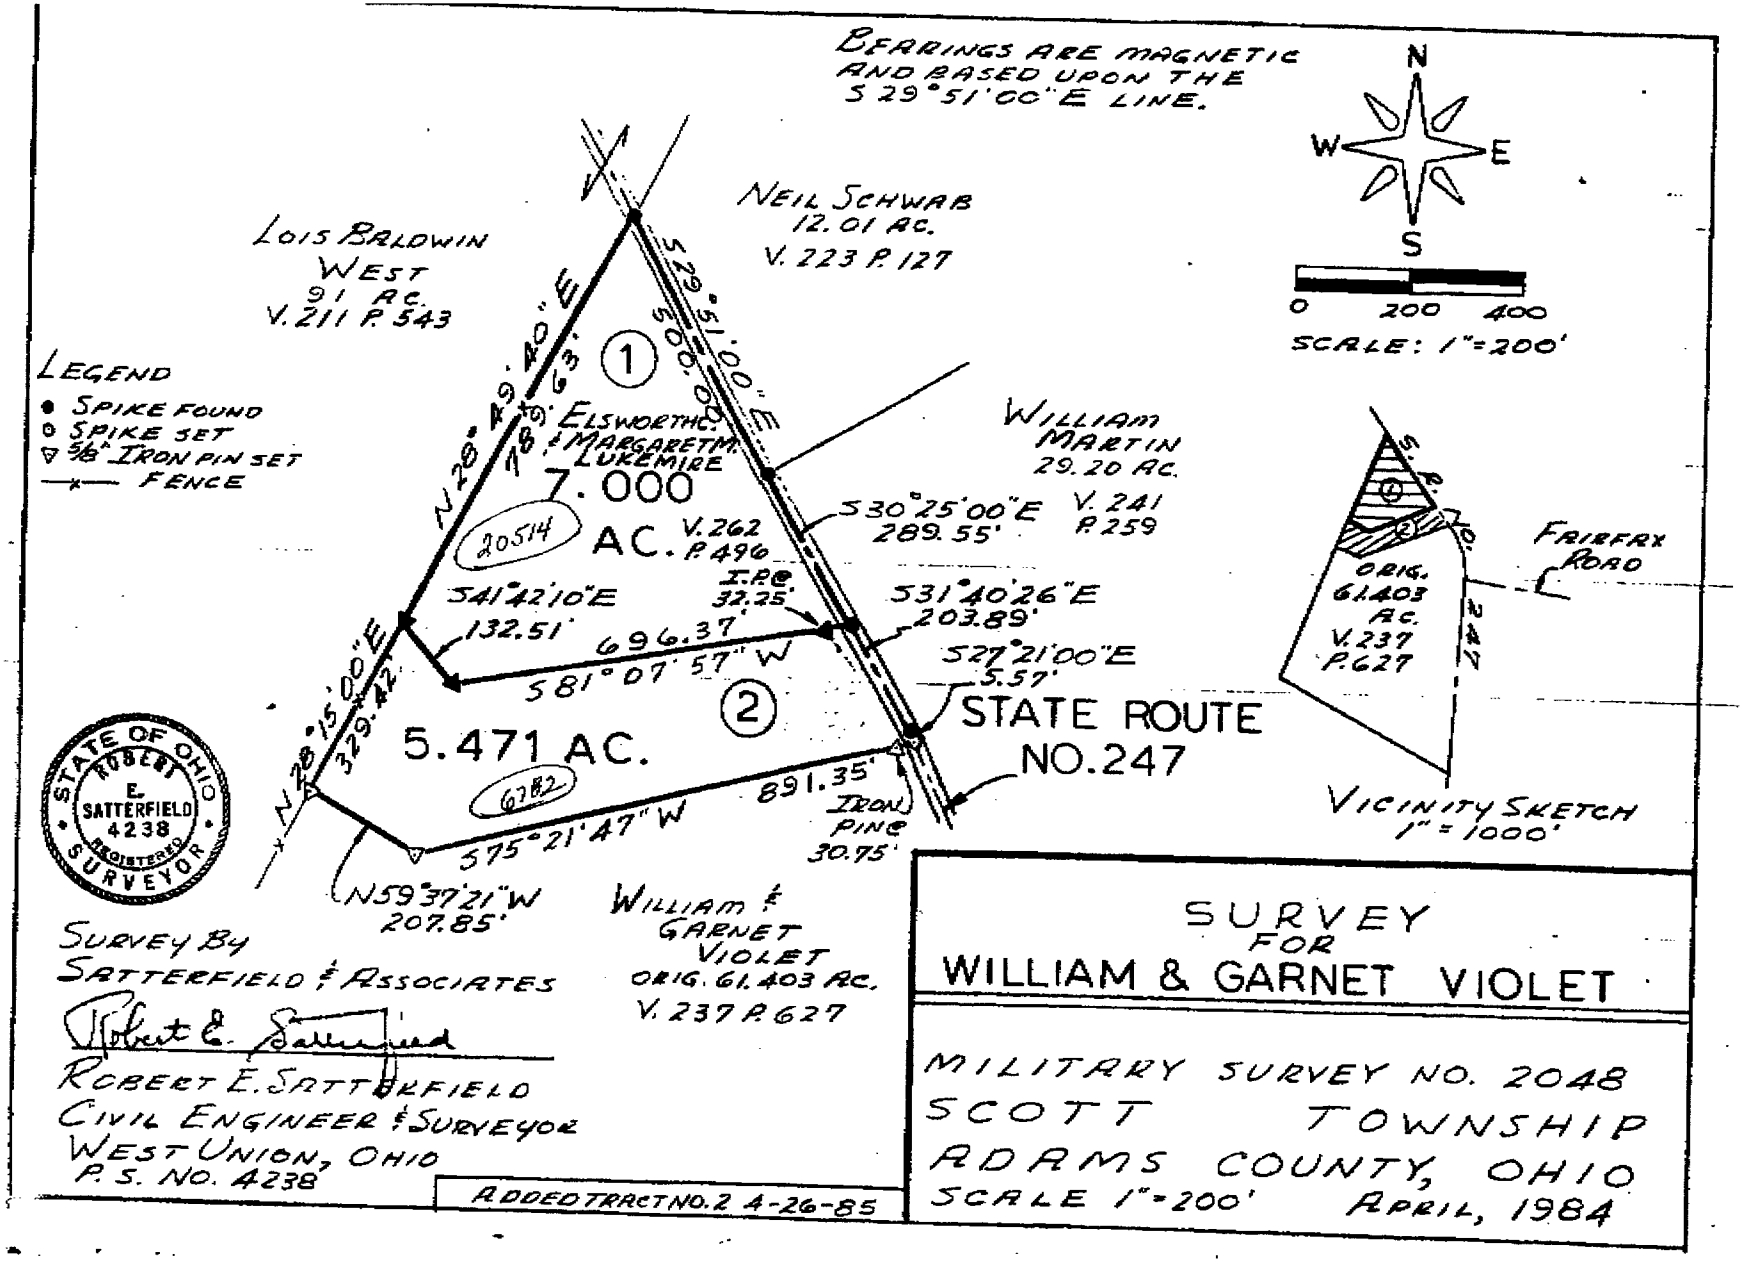
BEARINGS ARE MAGNETIC AND BASED UPON THE S 29°51'00"E LINE.
N
W
E
S
0 200 400
SCALE: 1"=200'
NEIL SCHWAB
12.01 AC.
V. 223 P. 127
LOIS BALDWIN WEST
91 AC.
V. 211 P. 543
LEGEND
SPIKE FOUND
SPIKE SET
5/8" IRON PIN SET
FENCE
S29°51'00"E
500.00'
N28°49'40"E
18.63'
1
ELSWORTH C. & MARGARET M. LUKEMIRE
7.000 AC.
V. 262 P. 496
20514
WILLIAM MARTIN
29.20 AC.
V. 241 P. 259
S30°25'00"E
289.55'
I.P.&
32.25'
S41°42'10"E
132.51'
696.37'
S81°07'57"W
S31°40'26"E
203.89'
S27°21'00"E
5.57'
2
STATE ROUTE NO. 247
N28°15'00"E
329.42'
5.471 AC.
6782
891.35'
IRON PINS
30.75'
S75°21'47"W
N59°37'21"W
207.85'
WILLIAM & GARNET VIOLET
ORIG. 61.403 AC.
V. 237 P. 627
FAIRFAX ROAD
ORIG. 61.403 AC.
V. 237 P. 627
S.R.
247
VICINITY SKETCH
1" = 1000'
STATE OF OHIO
ROBERT E. SATTERFIELD
4238
REGISTERED
SURVEYOR
SURVEY BY
SATTERFIELD & ASSOCIATES
ROBERT E. SATTERFIELD
CIVIL ENGINEER & SURVEYOR
WEST UNION, OHIO
P.S. NO. 4238
ADDED TRACT NO. 2 4-26-85
SURVEY
FOR
WILLIAM & GARNET VIOLET
MILITARY SURVEY NO. 2048
SCOTT TOWNSHIP
ADAMS COUNTY, OHIO
SCALE 1"=200'
APRIL, 1984